TYPICAL SECTION RIVER LEVEE

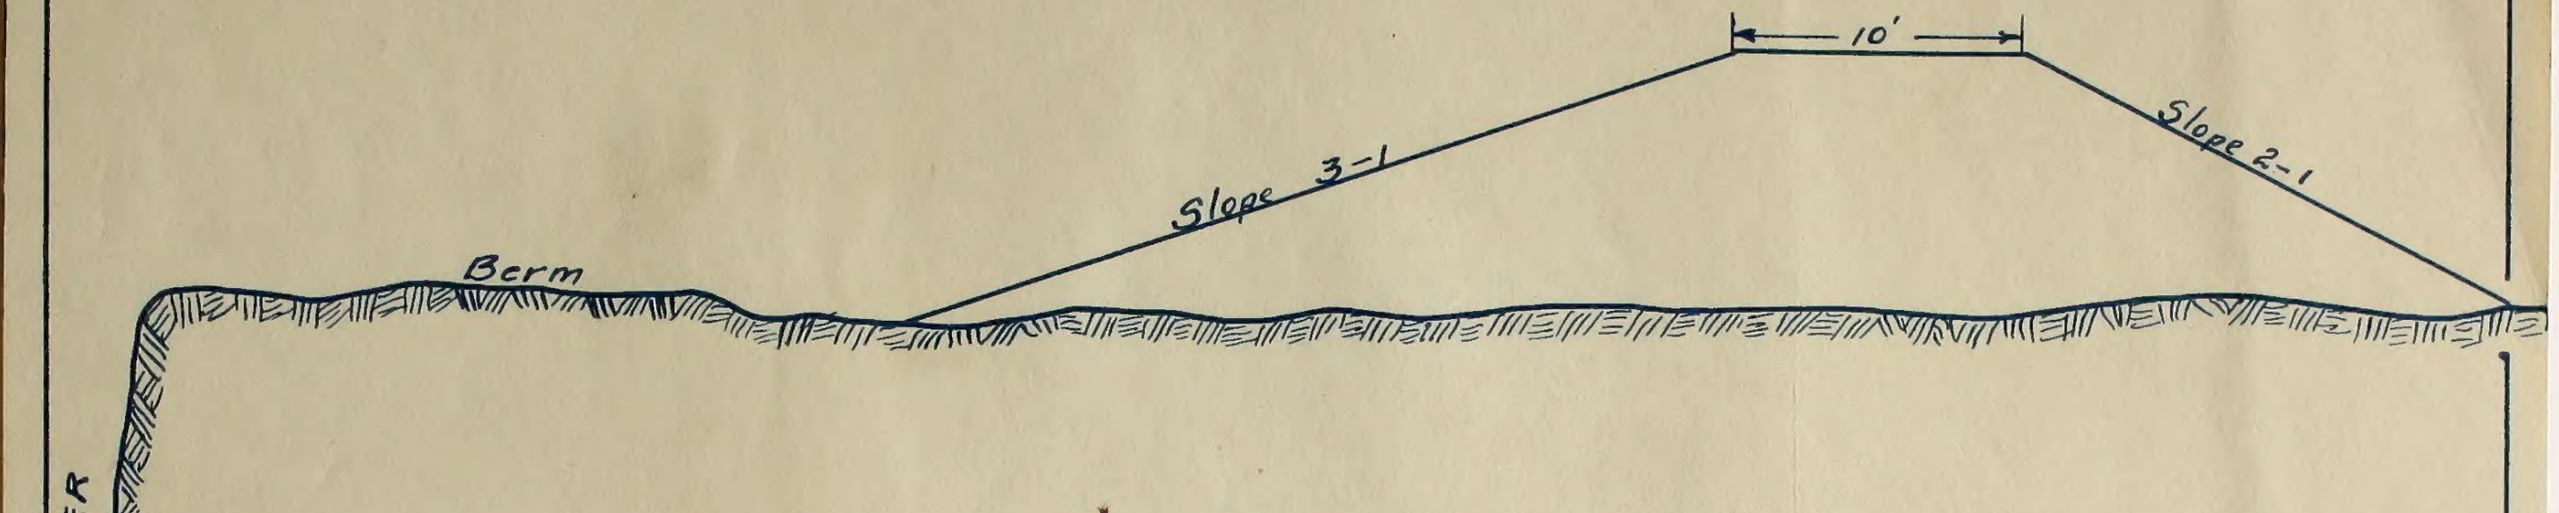

SECTION RIVER LEVEE AT PUMP PLANT No1.

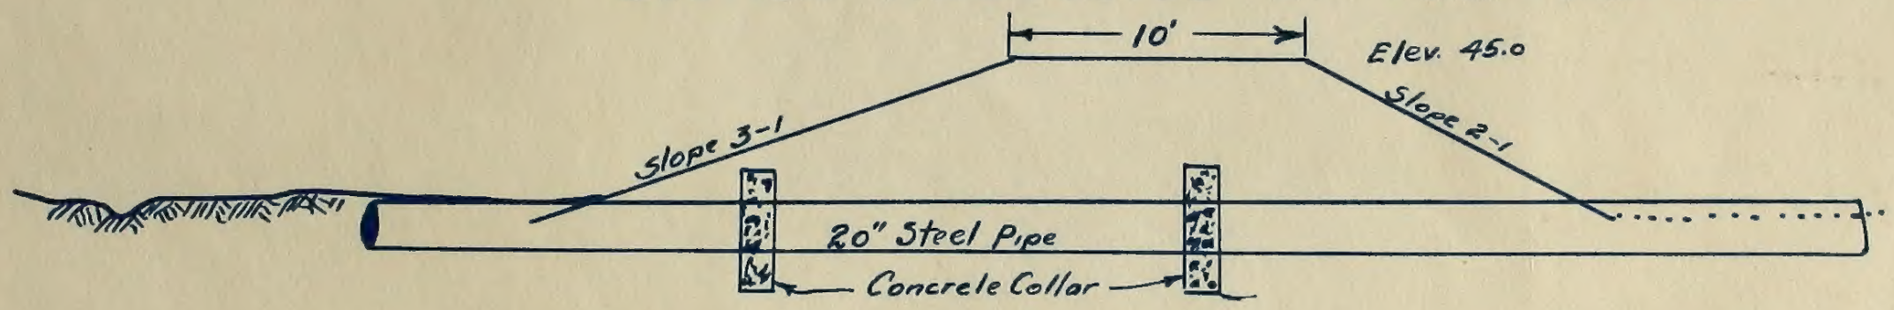

RIVER JUNCTION REC. DIST. NO. 2064

SAN JOAQUIN CO. CAL.

TYPICAL SECTIONS RIVER LEVEE

SCALE 1"=8' JULY 1923.

J.E. LITTLE ENGINEER

Exhibit C

1966.X235.001